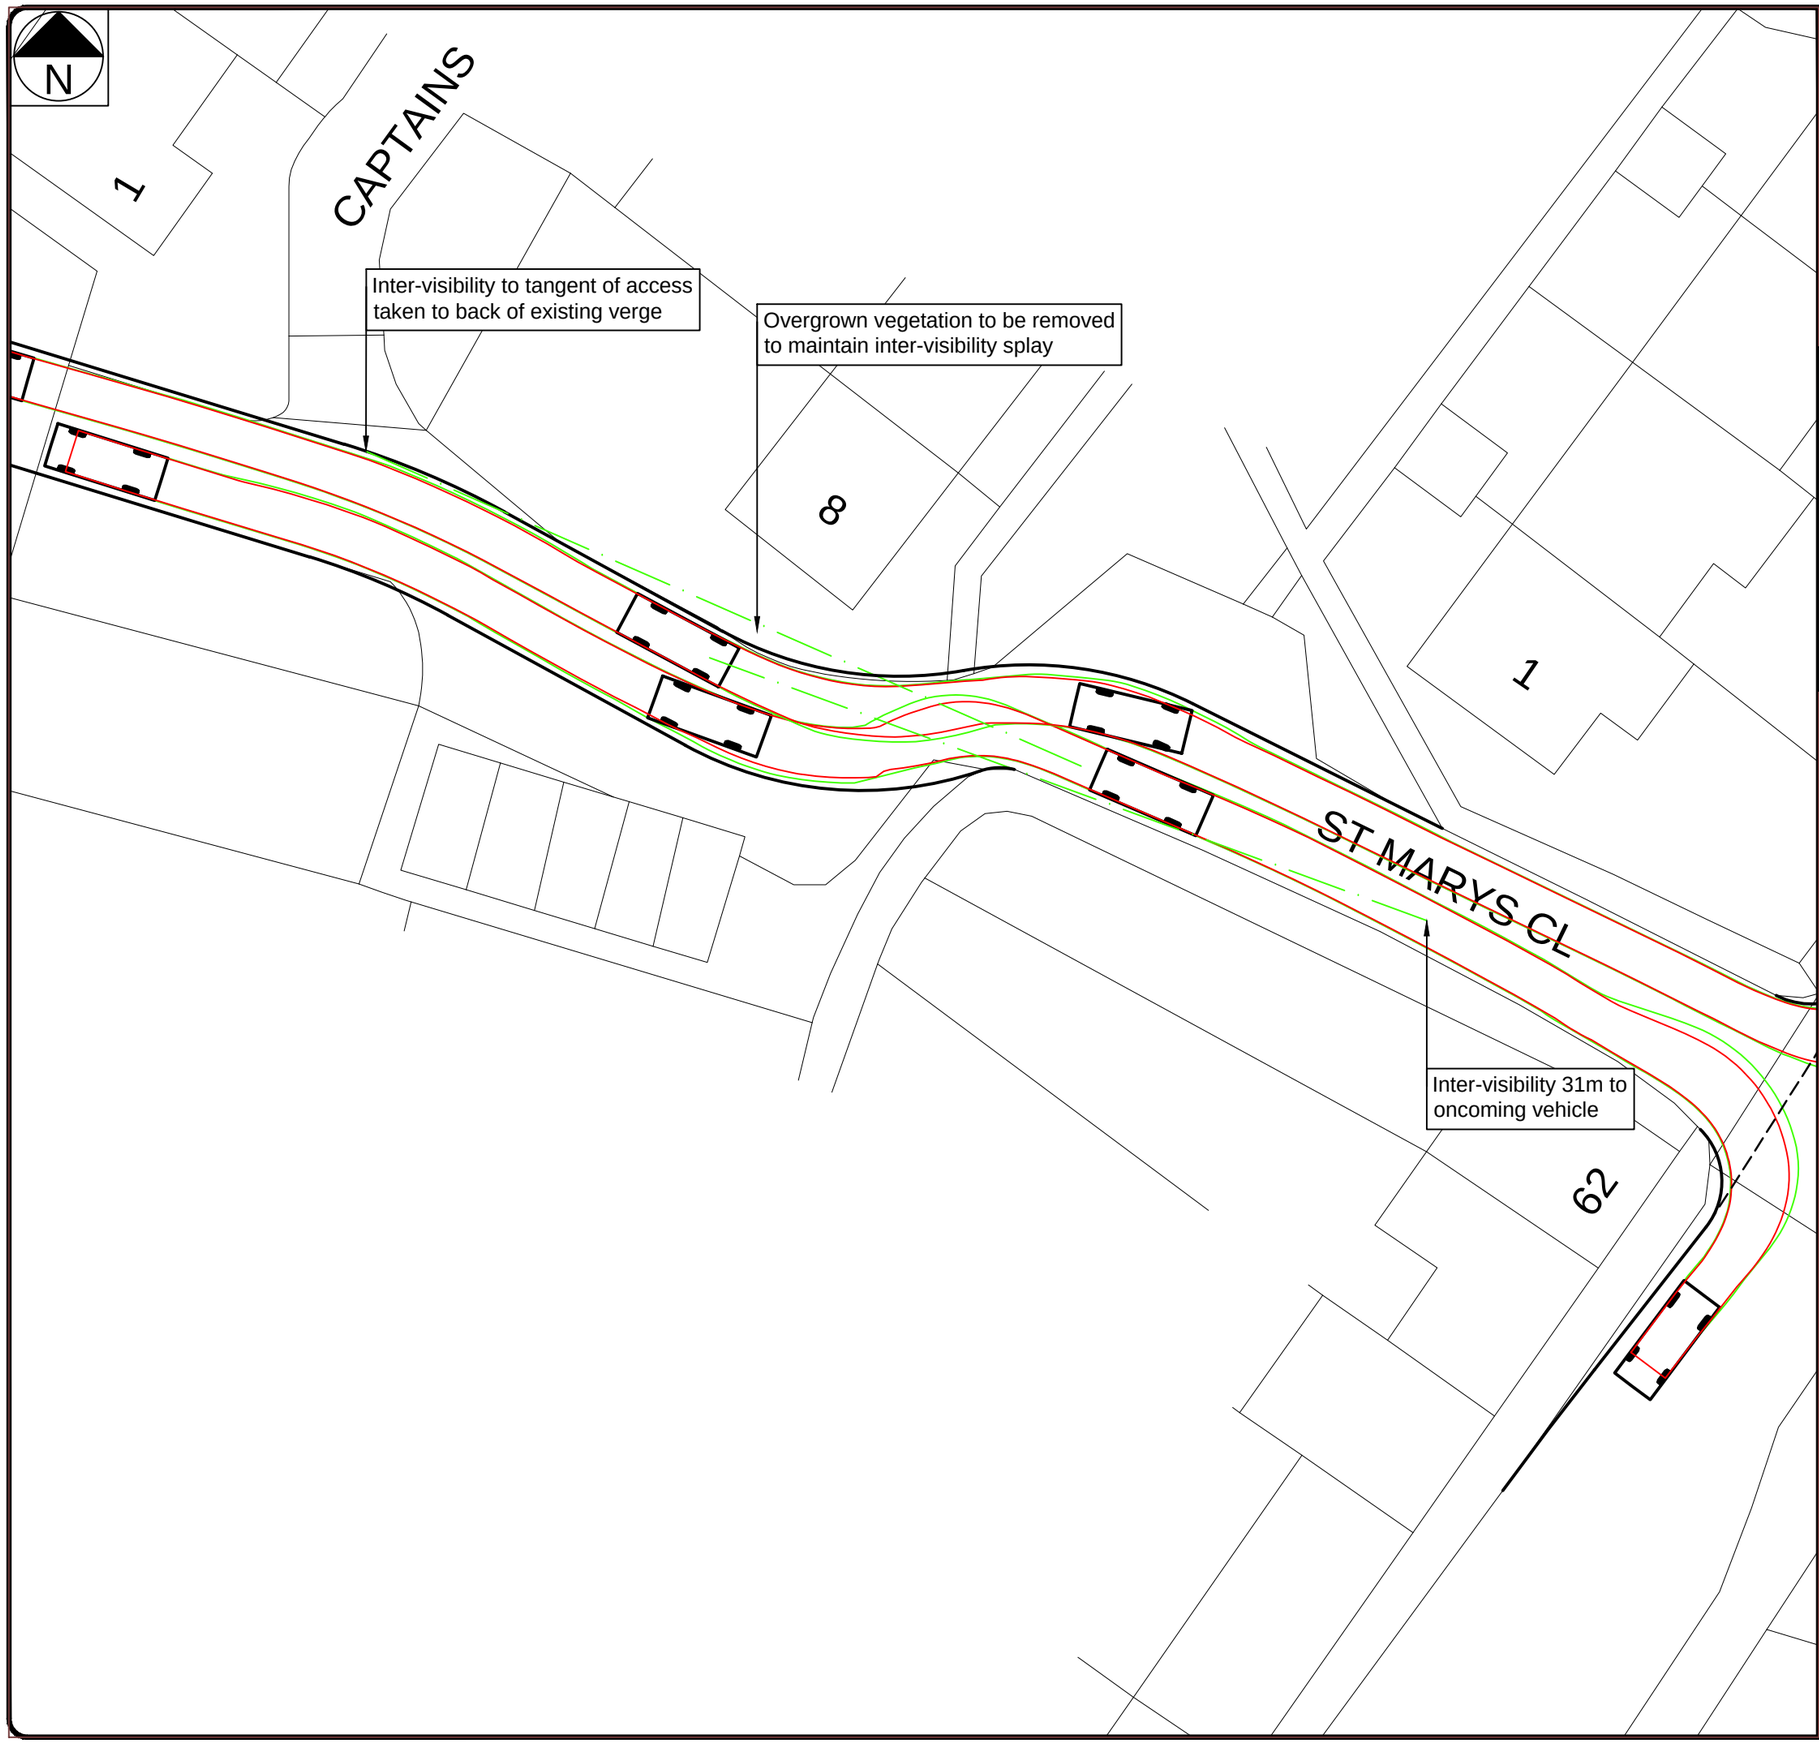

Notes:

1. Based on OS mapping data. Works shown subject to confirmation of existing layout by topographical survey.

2. Proposed works subject to confirmation of land ownership.

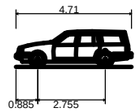

Estate Car (2006)	
Overall Length	4.710m
Overall Width	1.804m
Overall Body Height	1.442m
Min Body Ground Clearance	0.207m
Max Track Width	1.756m
Lock to Lock Time	4.00s
Kerb to Kerb Turning Radius	5.950m

COTSWOLD TRANSPORT PLANNING

Cotswold Transport Planning Ltd
121 Promenade
Cheltenham
Gloucestershire
GL50 1NW
Tel: 01242 370283
cheltenham@cotswoldtp.co.uk
www.cotswoldtp.co.uk

Drawing Title:
Two Way Car Movements

Client:
BPHA

Project:
Captain's Close, Bletsoe

Drawing No:	Revision:
SP02	
Date Drawn: 09.05.19	Issue Date: 09.05.19
Drawn by: MP	Checked by: CE
Project Code: CTP-19-344	Scale at A3: 1:250

Drawing Status:
INFORMATION